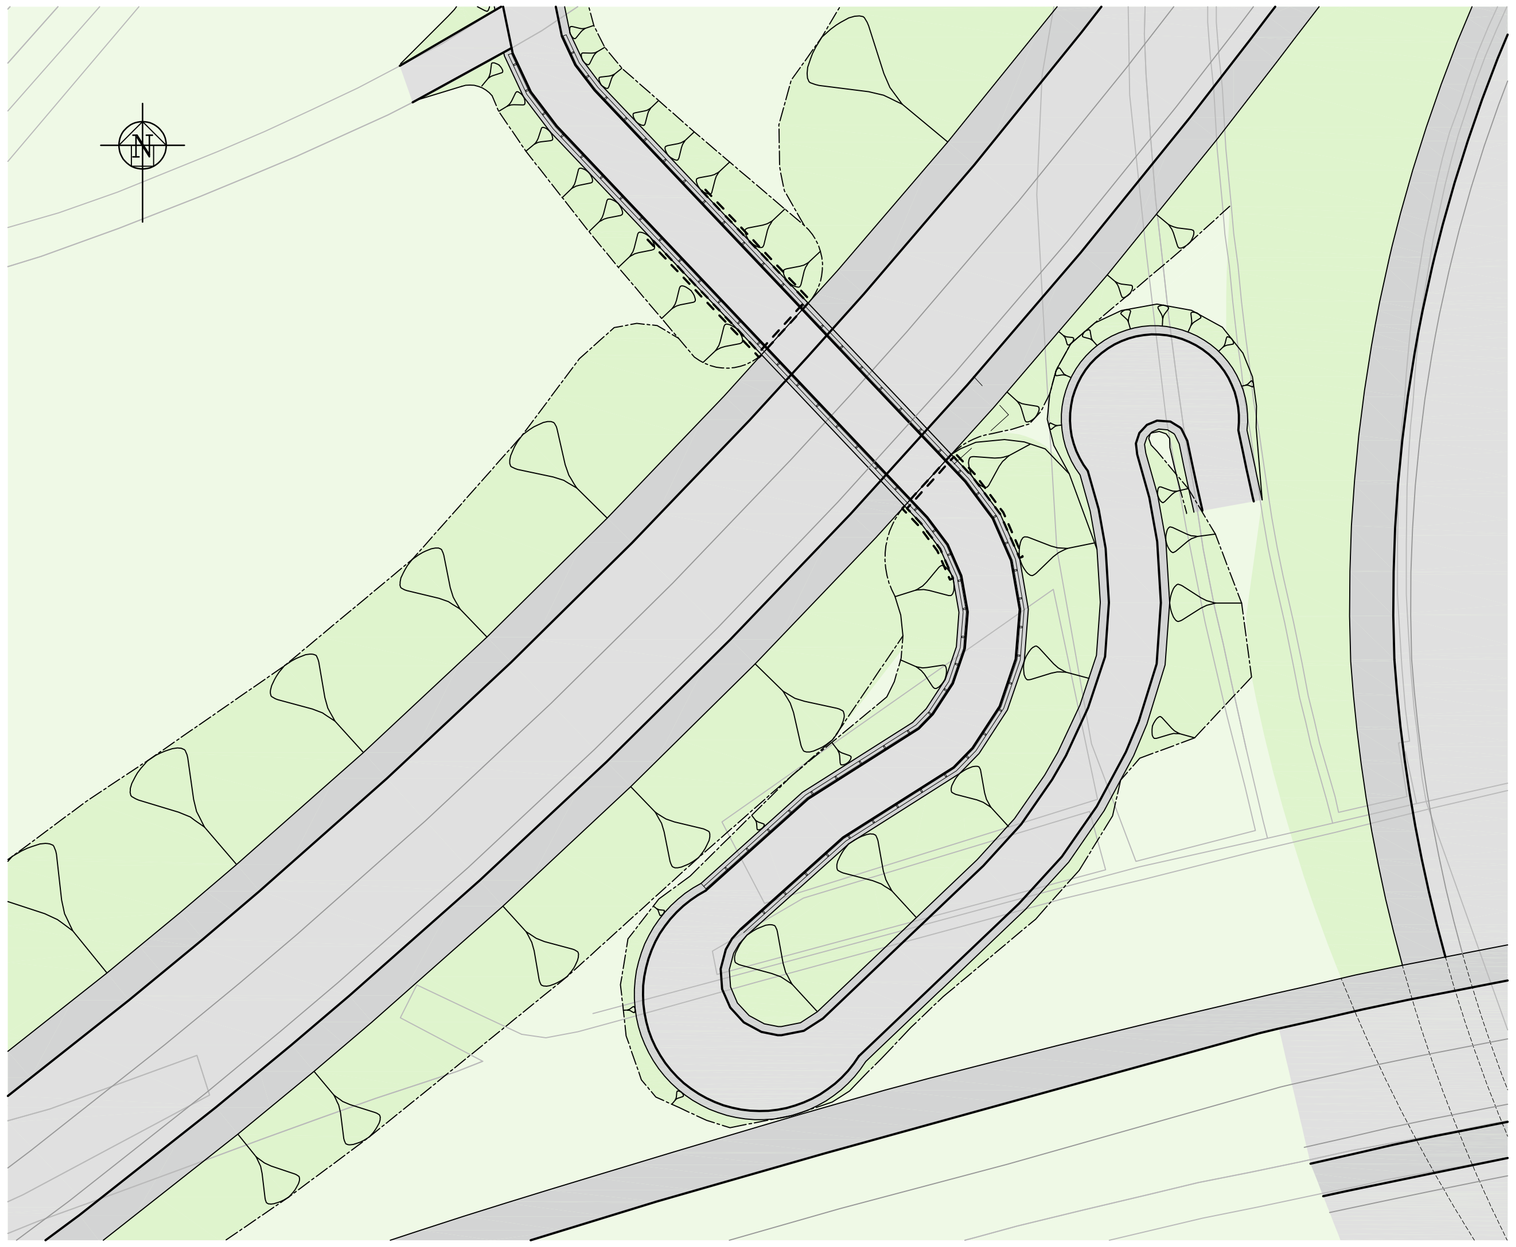

PLAN
Scale 1:250

KEY

Profiled concrete finish in accordance with the Design & Access Statement.

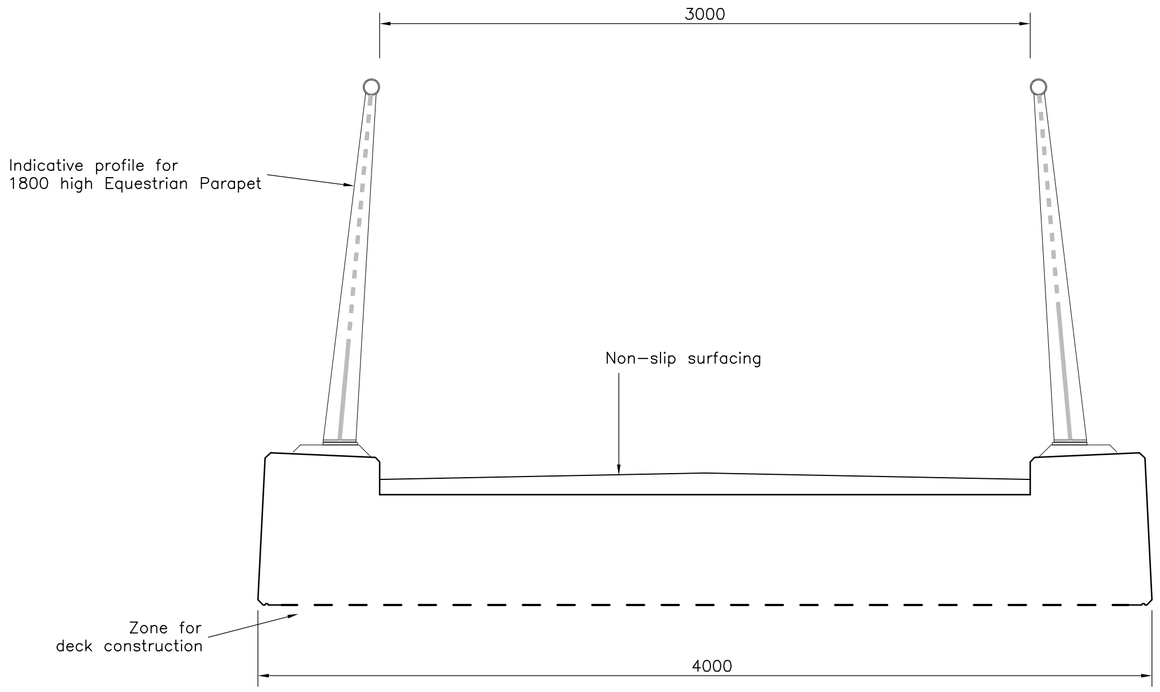

INDICATIVE CROSS SECTION THROUGH DECK
Scale 1:20

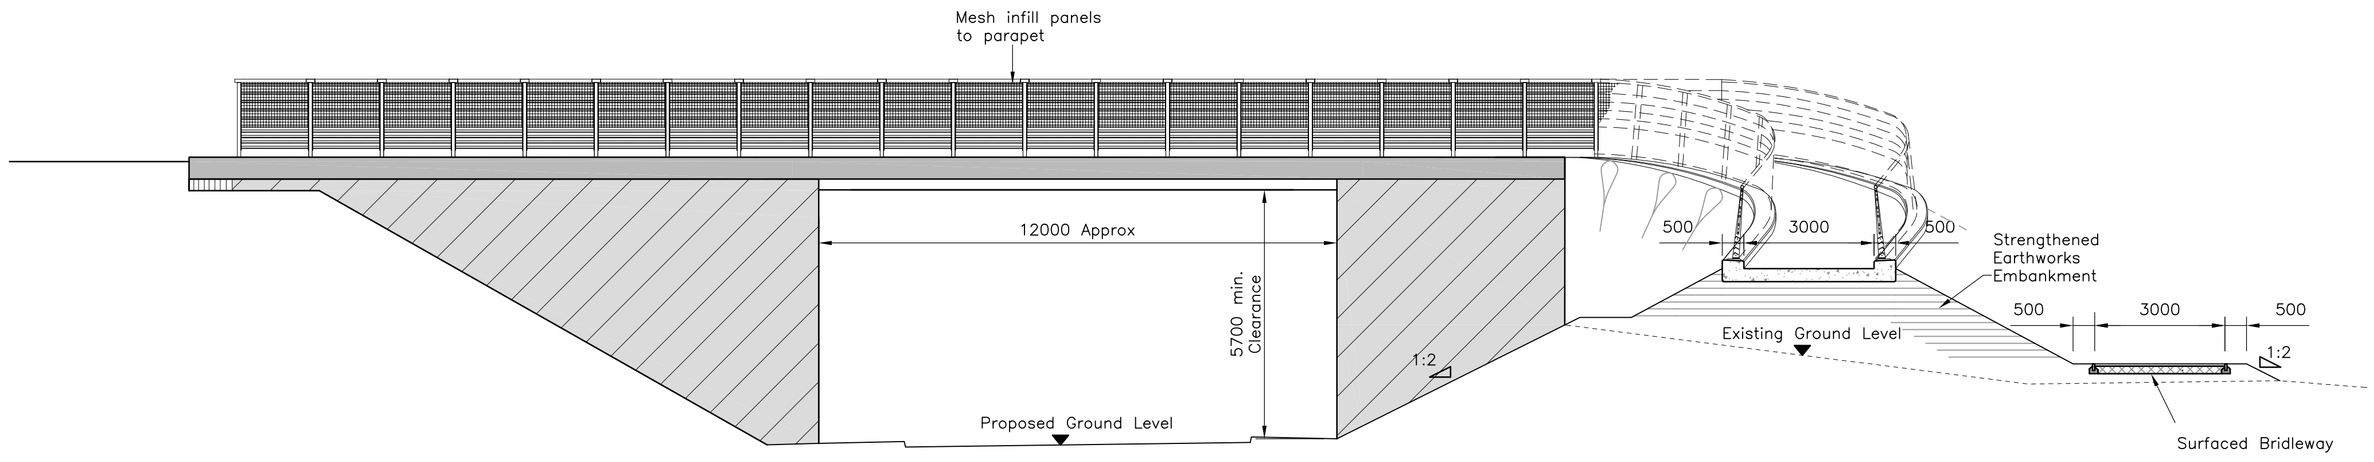

SOUTH ELEVATION
Scale 1:100

NOTES

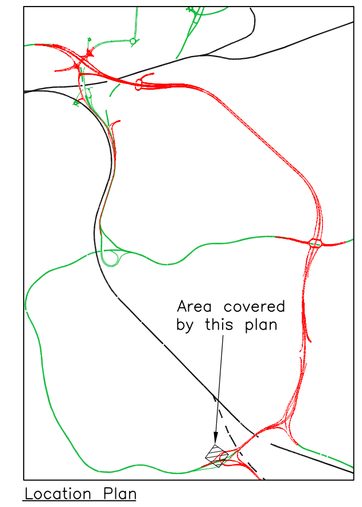

Location Plan

1. All dimensions shown are in millimetres unless noted otherwise.
2. All levels are in metres above ordnance datum (m A.O.D.) unless noted otherwise.
3. Deck soffit to be plain or faceted to suit form of construction.
4. Form of deck construction to be determined in accordance with the Design and Access Statement.
5. Deck edge details to be in accordance with the Design and Access Statement.
6. Parapets to be equestrian parapets in accordance with TD19 or equivalent approved to comply with the Design and Access Statement.
7. Concrete finishes to be in accordance with the Design and Access Statement.
8. Scheme lighting is to be in accordance with the Design and Access Statement.
9. Foundation design is subject to approval by the Local Planning Authority.
10. Pier locations and size are shown indicatively.

Rev.	Drawn	Chkd.	Apprvd.	Date	Description
-	PSM	APM	CEH	NOV.2011	PLANNING APPLICATION

Client

Project

THE MERSEY GATEWAY

Drawing Title

DELIVERY PHASE
PLANNING APPLICATION
EQUESTRIAN BRIDGE
GENERAL ARRANGEMENT

Gifford
part of Ramboll
20 Nicholas Street, Chester, CH1 2NX
Tel : 01244 311855 Fax : 01244 314560 www.gifford.uk.com

Scale (at A1)	Date	Drawn
AS SHOWN	NOV.2011	MS

Drg. no.	Rev.
B4027E/PL/B/1500	-

This map is reproduced from Ordnance Survey material with the permission of Ordnance Survey on behalf of the Controller of Her Majesty's Stationery Office © Crown copyright. Unauthorised reproduction infringes Crown copyright and may lead to prosecution or civil proceedings. Halton Borough Council Licence No. 100018552 2011.

10 0 10 20 50 100mm NATURAL SCALE

ORIGINAL DRAWING SIZE 841 x 594